A-98
ALERO CORP
6 1/29/81

213-222

577-3

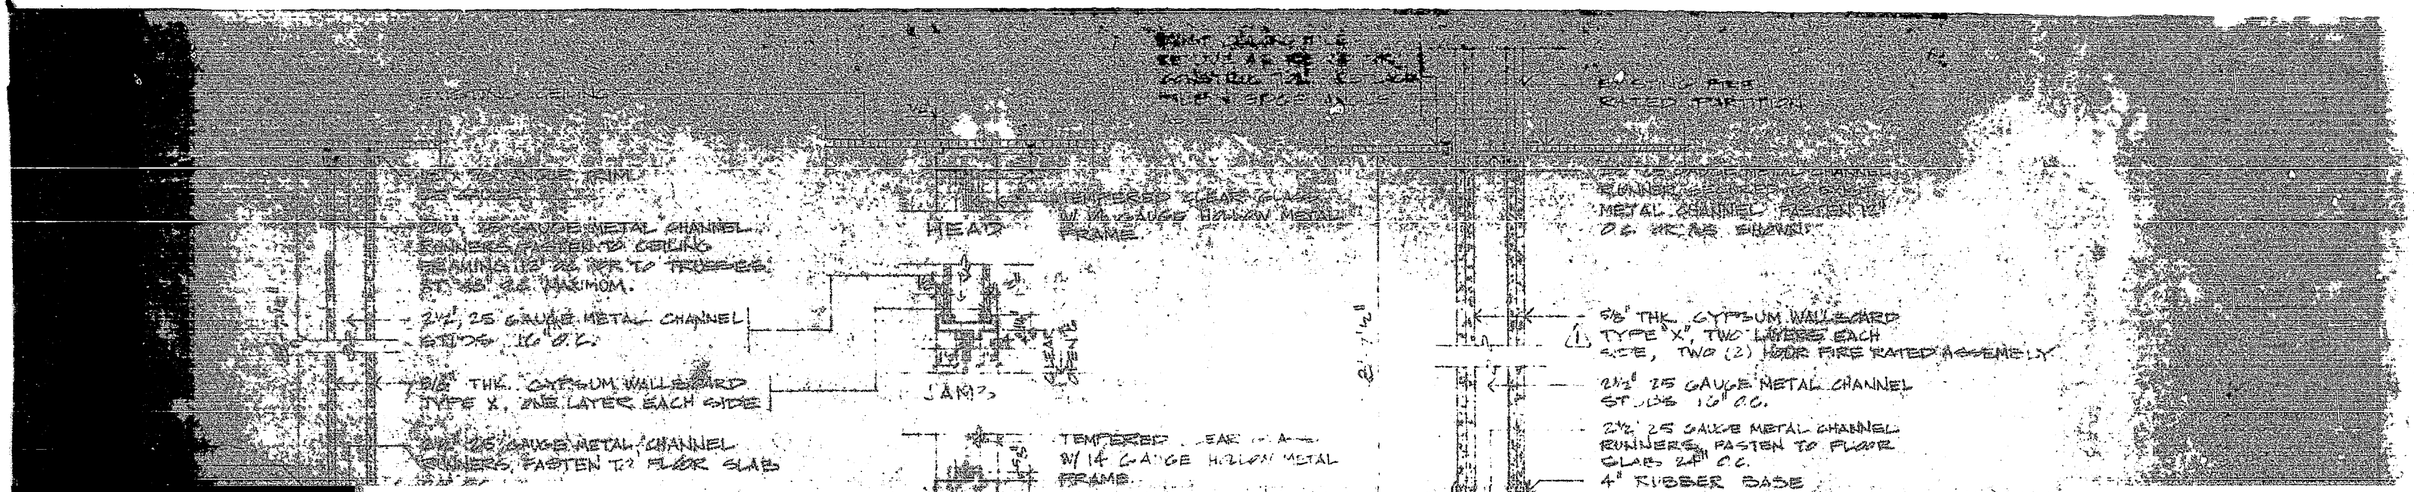

2 GLASS PART. DETAIL
N.T.S.

3 2 HOUR PARTITION
N.T.S.

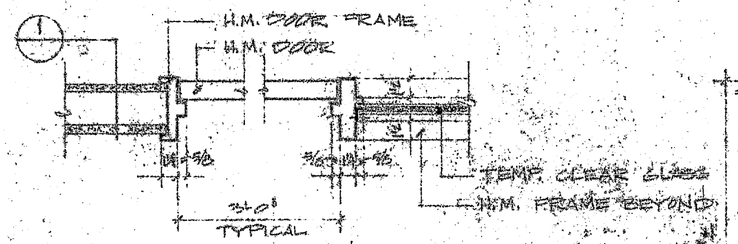

4 PLAN - DOOR W/ ADJACENT GLASS N.T.S.

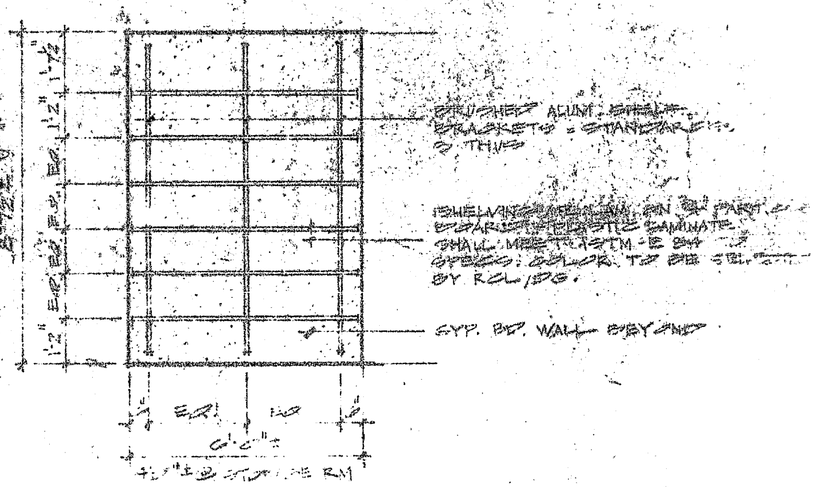

N DOOR & ADJACENT PARTITION

ASS. PARTITION IN THE FIELD

6 TYP SHELVING DETAIL
SHELVING AREA SHOWN SHALL BE AS SHOWN ON SHELVING SCHEDULE SEE ELEVATIONS FOR SIZE
SHELVING TO BE FABRICATED & INSTALLED BY G.C.

CORP
DETAILS
RCL DESIGN GROUP INC.
designed by: KK

REVERSE DWG

BEST COPY AVAILABLE